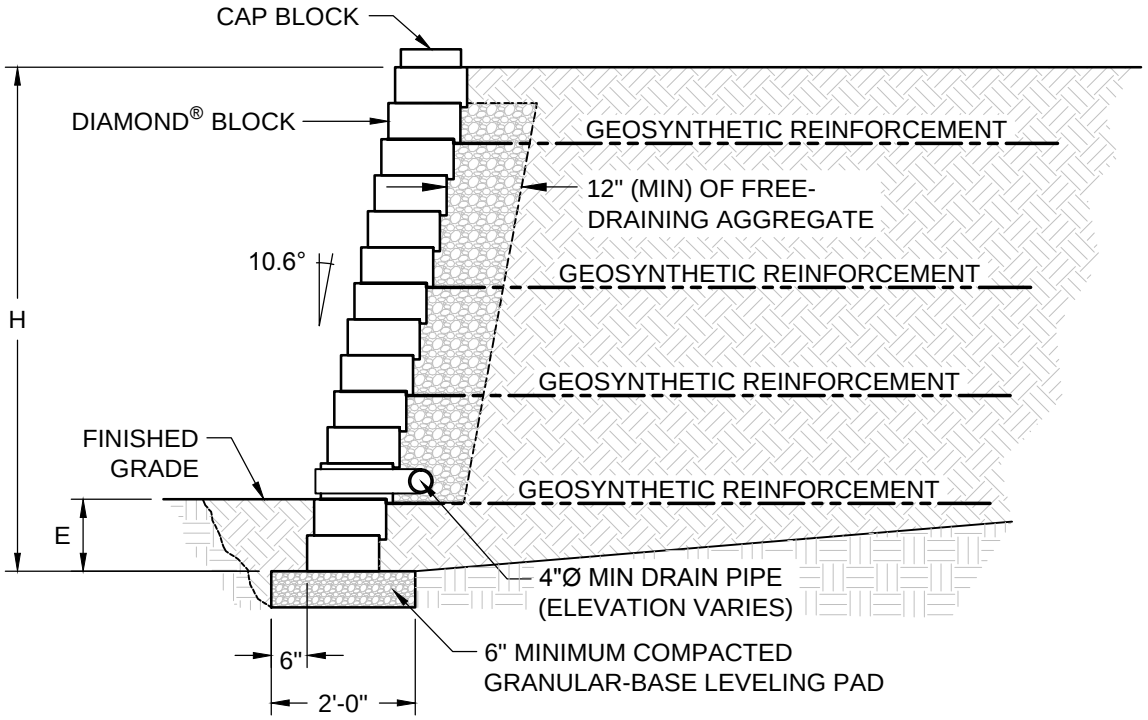

ANCHOR®
BUILD SOMETHING BEAUTIFUL

© 2015 Anchor Wall Engineering, LLC
® and ™ Anchor Wall Systems, Inc.
www.anchorwall.com

This drawing is for illustrative purposes only and should not be used for construction without the signature of a registered professional engineer.

Diamond® Beveled Face Retaining Wall System

Typical Reinforced Cross Section

Scale:	Drawn by:
3/8" = 1'-0"	SB
Date:	Drawing number:
----	D1BV06